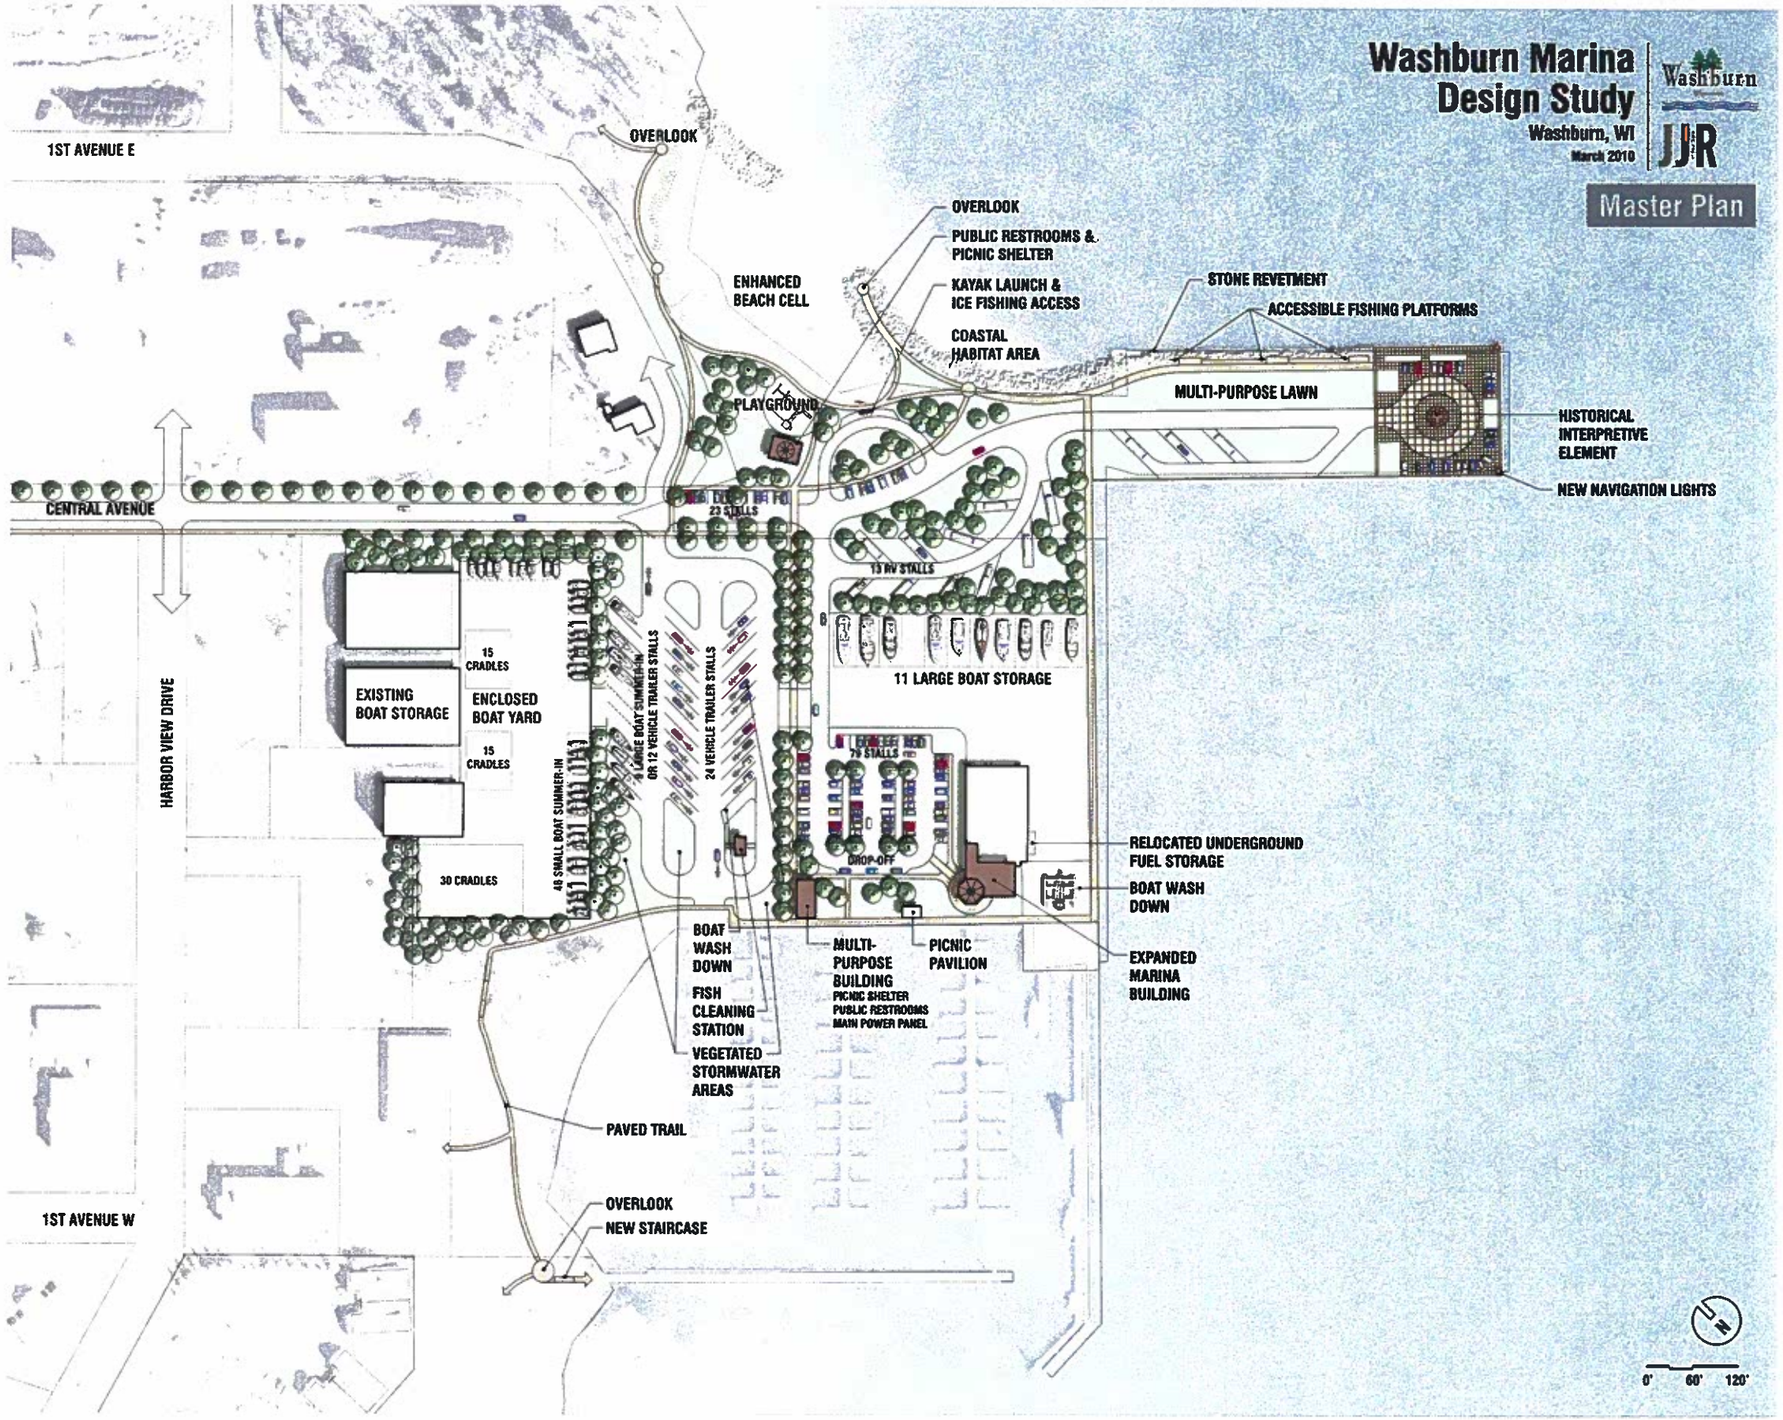
Washburn Marina
Design Study
Washburn, WI
March 2010
Washburn
JJR
Master Plan
1ST AVENUE E
OVERLOOK
ENHANCED
BEACH CELL
OVERLOOK
PUBLIC RESTROOMS &
PICNIC SHELTER
KAYAK LAUNCH &
ICE FISHING ACCESS
COASTAL
HABITAT AREA
STONE REVETMENT
ACCESSIBLE FISHING PLATFORMS
MULTI-PURPOSE LAWN
HISTORICAL
INTERPRETIVE
ELEMENT
NEW NAVIGATION LIGHTS
PLAYGROUND
CENTRAL AVENUE
23 STALLS
13 RV STALLS
11 LARGE BOAT STORAGE
HARBOR VIEW DRIVE
EXISTING
BOAT STORAGE
15
CRADLES
ENCLOSED
BOAT YARD
15
CRADLES
30 CRADLES
48 SMALL BOAT SUMMER-IN
24 LARGE BOAT SUMMER-IN
OR 12 VEHICLE TRAILER STALLS
24 VEHICLE TRAILER STALLS
79 STALLS
DROP-OFF
RELOCATED UNDERGROUND
FUEL STORAGE
BOAT WASH
DOWN
EXPANDED
MARINA
BUILDING
BOAT
WASH
DOWN
FISH
CLEANING
STATION
VEGETATED
STORMWATER
AREAS
MULTI-
PURPOSE
BUILDING
PICNIC SHELTER
PUBLIC RESTROOMS
MAIN POWER PANEL
PICNIC
PAVILION
PAVED TRAIL
OVERLOOK
NEW STAIRCASE
1ST AVENUE W
N
0'
60'
120'